PRODUCED BY AN AUTODESK EDUCATIONAL PRODUCT

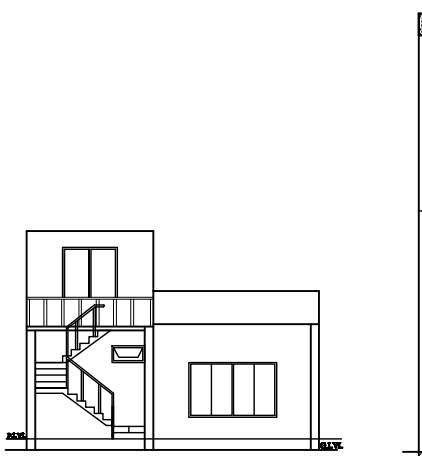

FRONT ELEVATION

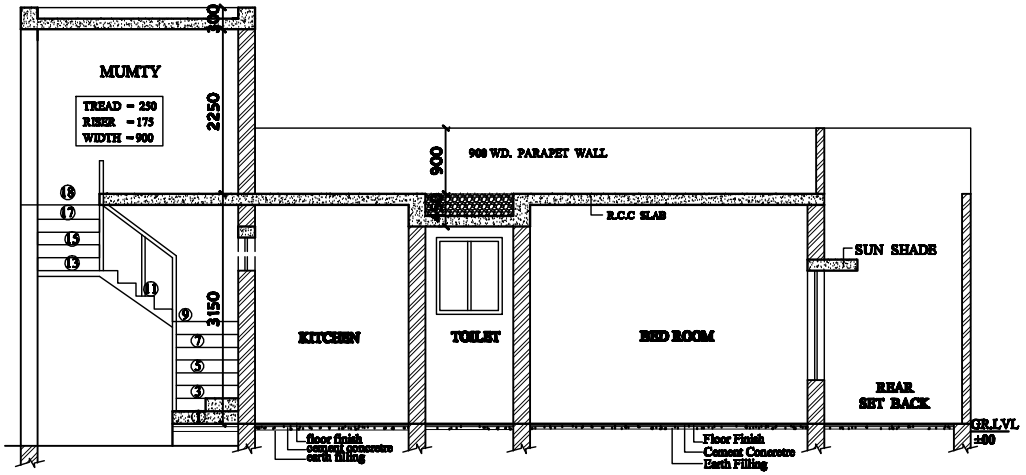

SECTION AT -AA'
SCALE 1:50

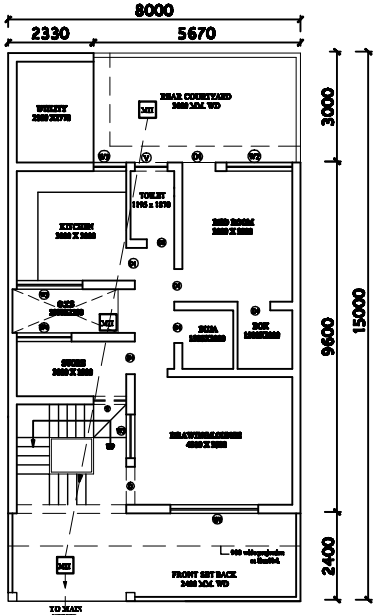

GROUND FLOOR PLAN
SCALE
1:100

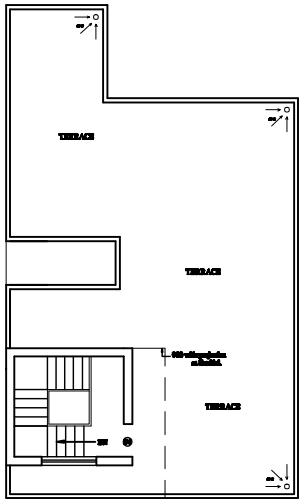

TERRACE PLAN
SCALE
1:100

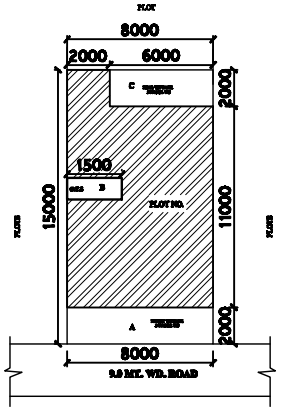

GROUND FLOOR PLAN
SCALE
1:200

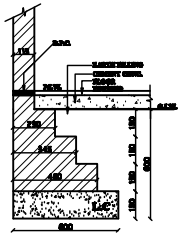

FOUNDATION DETAIL
OF 115 TH. WALL
SCALE - 1:20

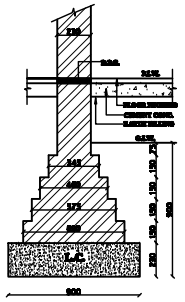

FOUNDATION DETAIL
OF 230 TH. WALL
SCALE -1: 20

AREA STATEMENT

1. TOTAL PLOT AREA	-	120.00 Sq.Mt.
2. PROPOSED COVD. AREA ON G.F.	-	90.10 Sq.Mt.
3. PROPOSED MUMTY AREA	-	21.29 Sq.Mt.
4. TOTAL COVD. AREA	-	91.29 Sq.Mt.
5. OPEN AREA	=	A+B+C
A = 1.50 X 1.45	=	2.18
B = 1.50 X 1.20	=	1.80
C = 5.07 X 3.00	=	17.01
TOTAL	-	20.81 Sq.Mt.

DOOR WINDOW SCHEDULE

S.NO.	SYMBOL	WIDTH	SILL	LINTEL
1.	D	900	-	2100
2.	D1	750	-	2100
3.	D2	750	-	2100
4.	W1	1200	1200	2100
5.	W2	1200	1200	2100
6.	W3	1200	1200	2100
7.	W4	1275	1200	2100
8.	W5	1275	1200	2100
9.	V	600	1200	2100

SCALE -	ORIENTATION -
AS SHOWN	

DRAWN BY
THILOK UMRAO

PRODUCED BY AN AUTODESK EDUCATIONAL PRODUCT

PRODUCED BY AN AUTODESK EDUCATIONAL PRODUCT

PRODUCED BY AN AUTODESK EDUCATIONAL PRODUCT