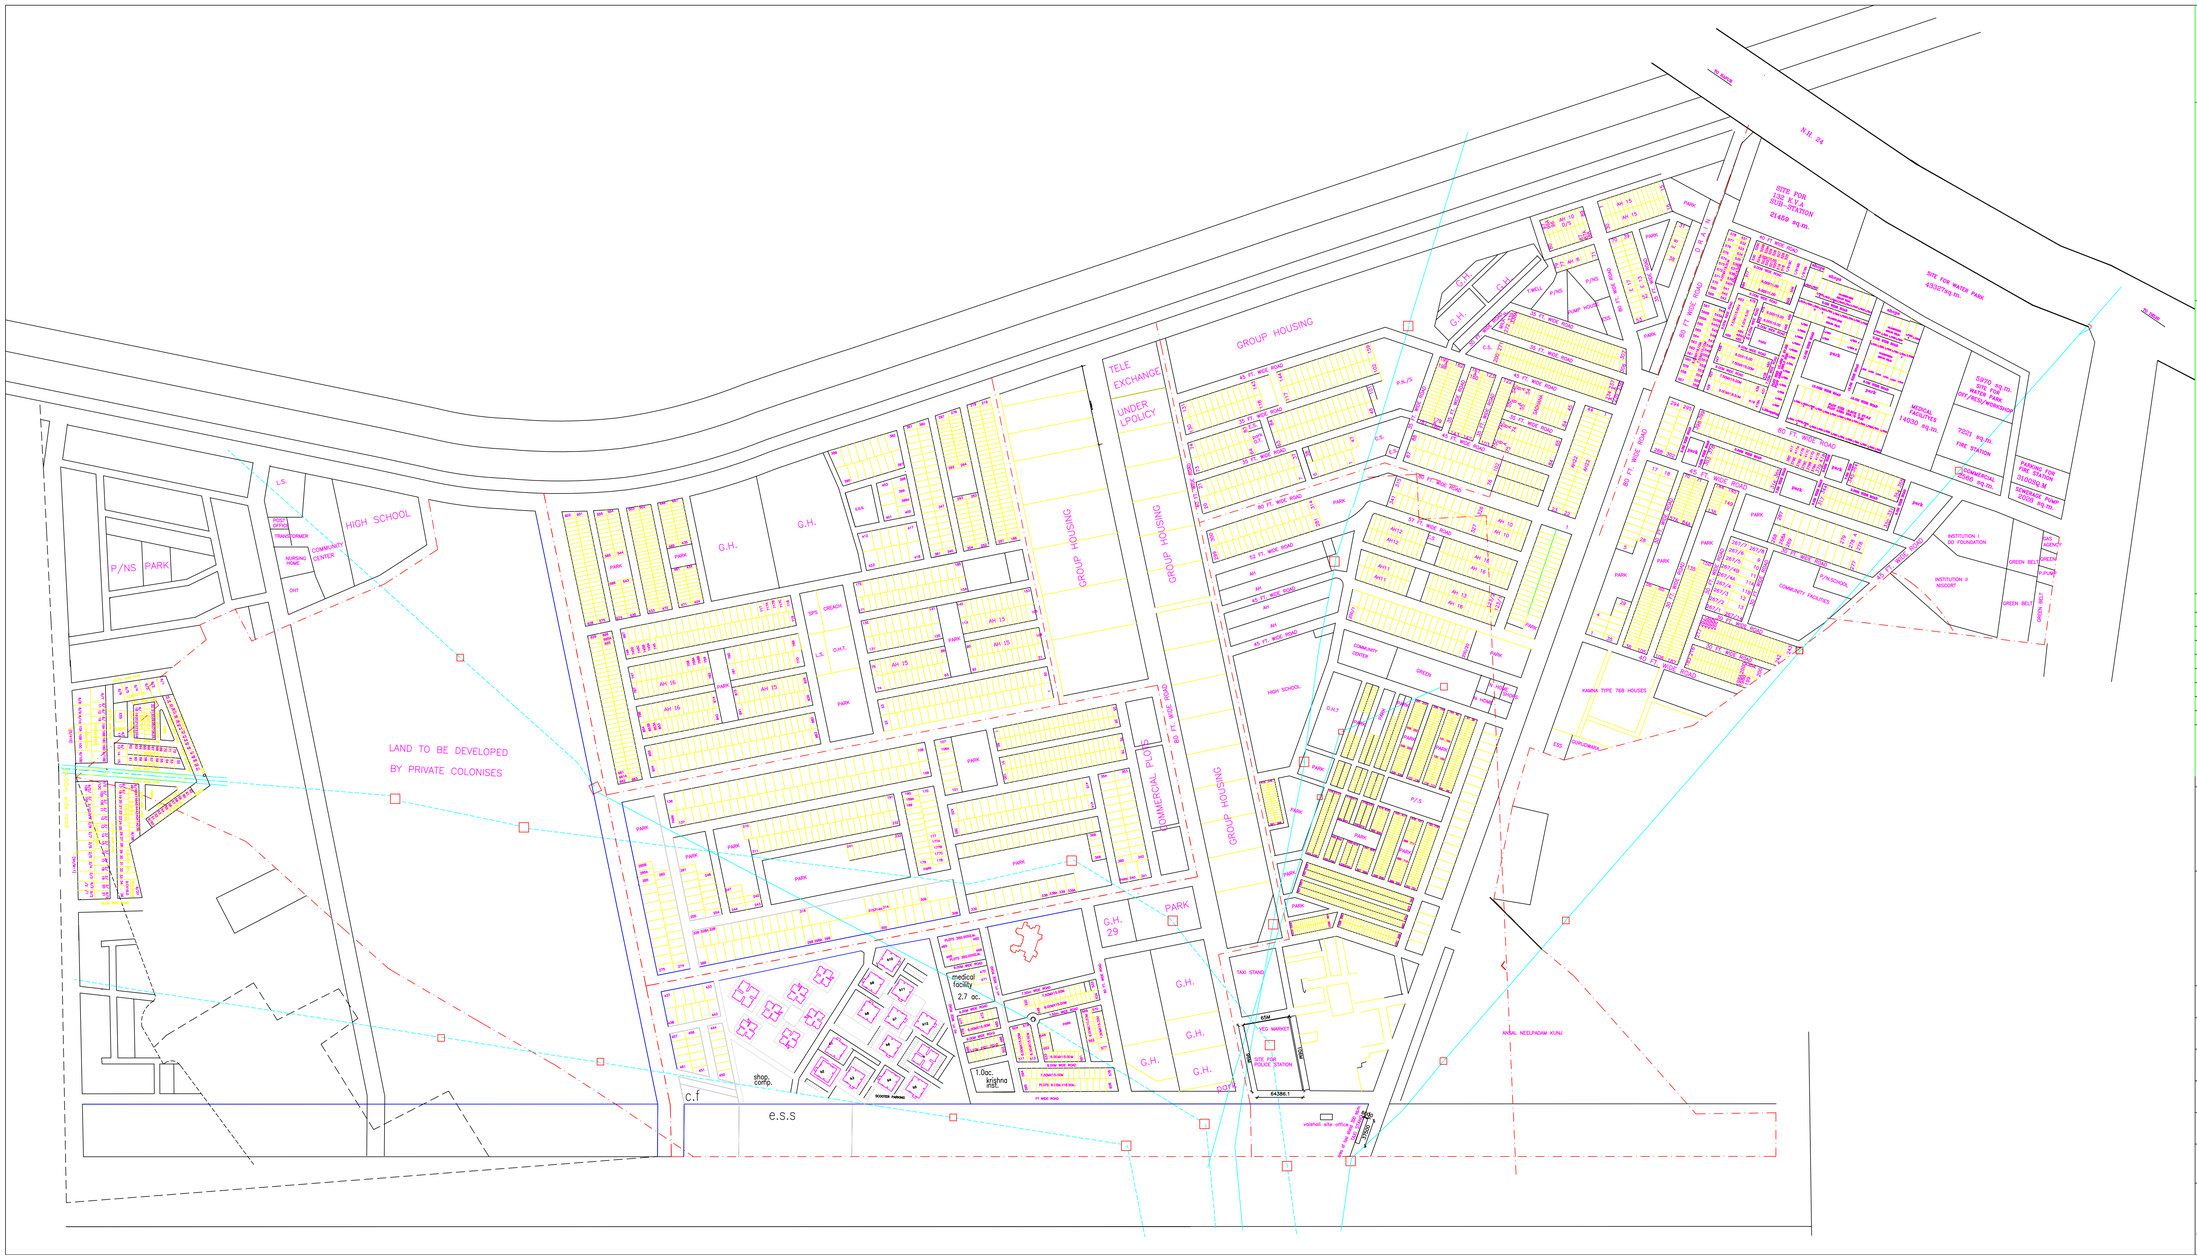

GHAZIABAD DEVELOPMENT AUTHORITY

AREA SCHEDULE

TOTAL AREA OF SCHEME
(EXCLUDING MASTER PLAN ROAD AREA)
AREA UNDER PLOTS
AREA UNDER ROAD
AREA UNDER PARKS
AREA UNDER SCHOOL
AREA UNDER COMMERCIAL
AREA UNDER COMMUNITY CENTRE
AREA UNDER MASTER PLAN ROAD

REVISION.....

NOTE:–
THE PRESENT DRAWING IS UPDATED AS PER MESUREMENT AND INFORMATION RECIVED FROM THE CONCERNED ENGINEERING DIVISION.

LAYOUT PLAN OF VAISHALI SCHEME AT SECTOR XV,XVI T.H.A. GHAZIABAD

DRG.NO. C:\LAYOUT\VAI–LAY

SCALE 1:2500

REVISION.....

TRACED FROM ORIGINAL:–

COMPARED BY:

AUTHONTICATED BY:

TOWN PLANNER C.A.T.P. SECERATARY VICE CHAIRMAN